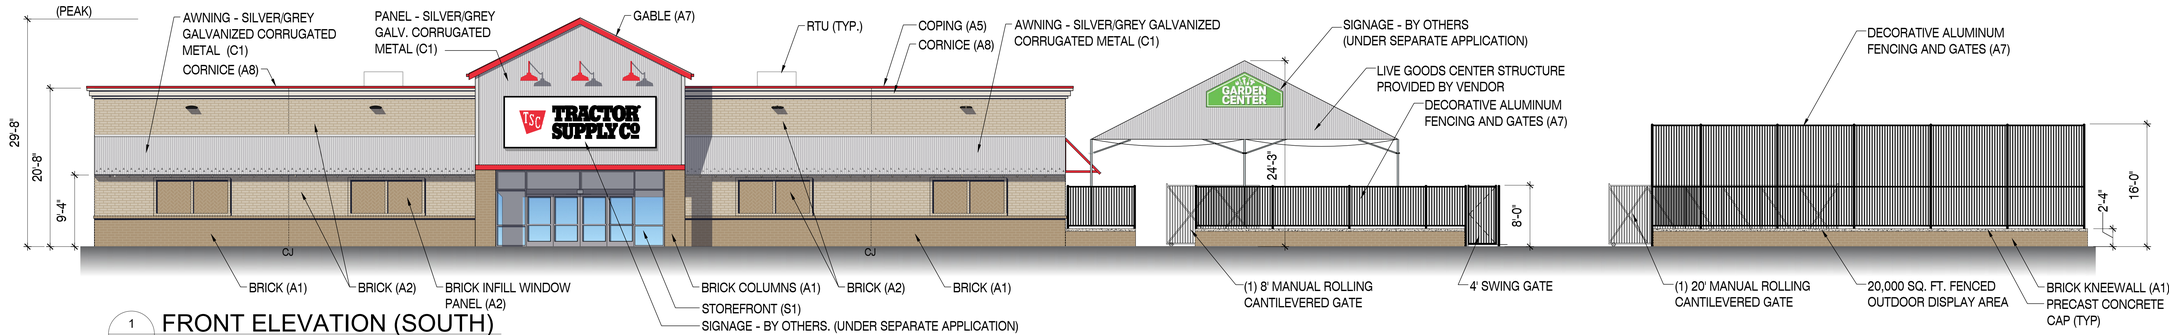

1 A0.0 **FRONT ELEVATION (SOUTH)**
SCALE: 1/8" = 1'-0"

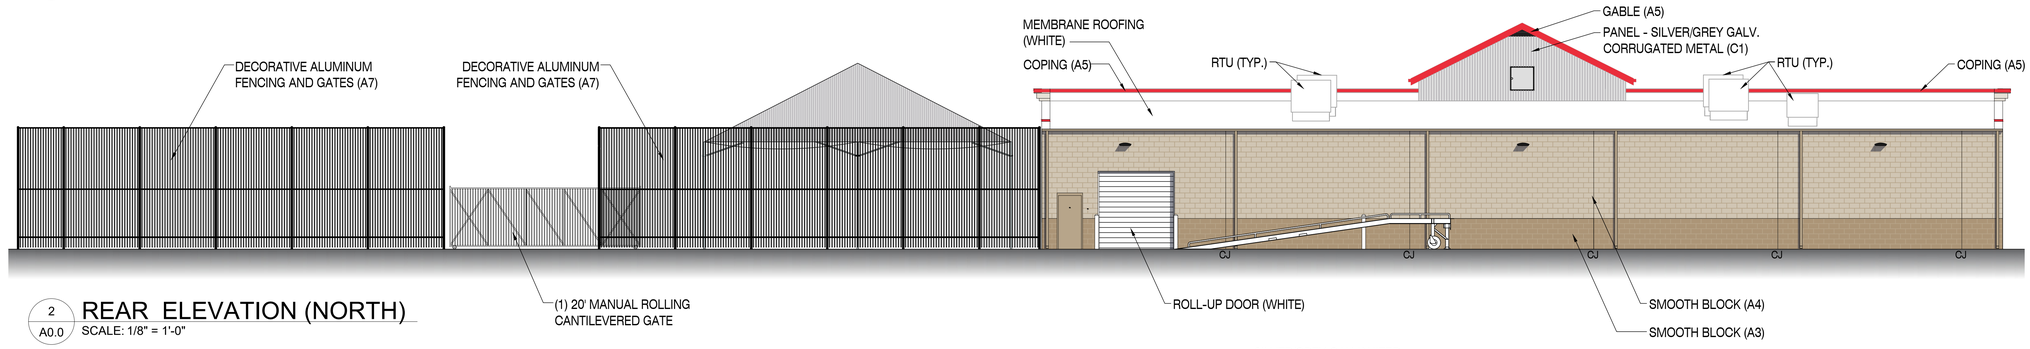

2 A0.0 **REAR ELEVATION (NORTH)**
SCALE: 1/8" = 1'-0"

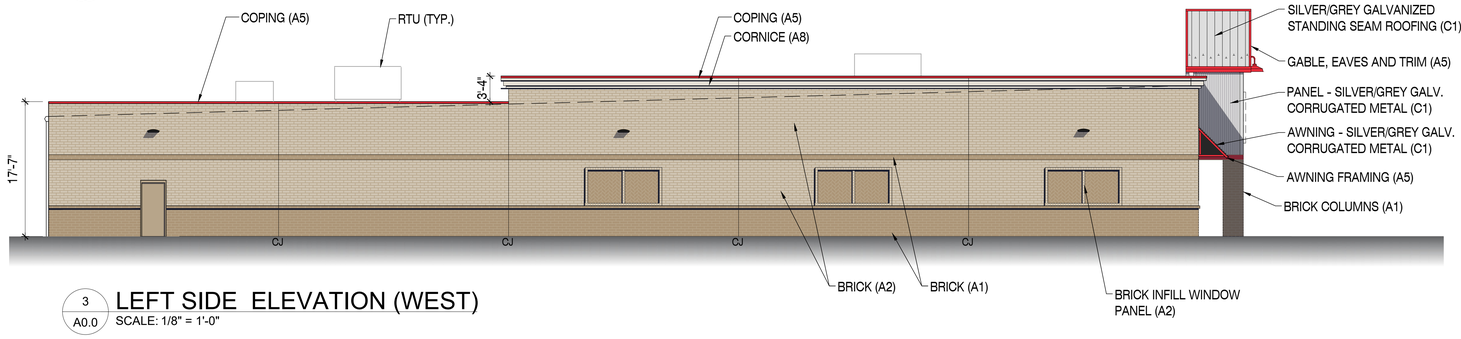

3 A0.0 **LEFT SIDE ELEVATION (WEST)**
SCALE: 1/8" = 1'-0"

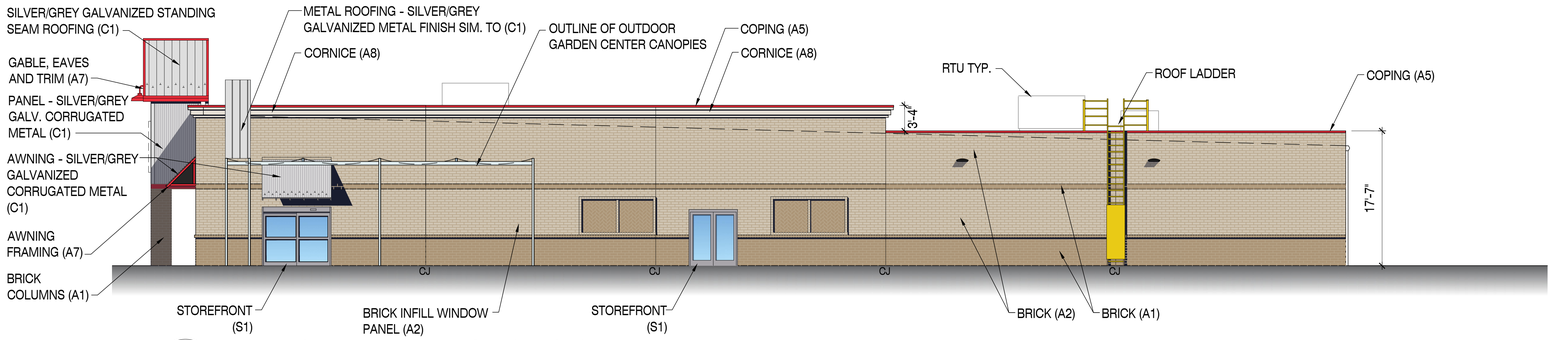

4 A0.0 **RIGHT SIDE ELEVATION (EAST)**
SCALE: 1/8" = 1'-0"

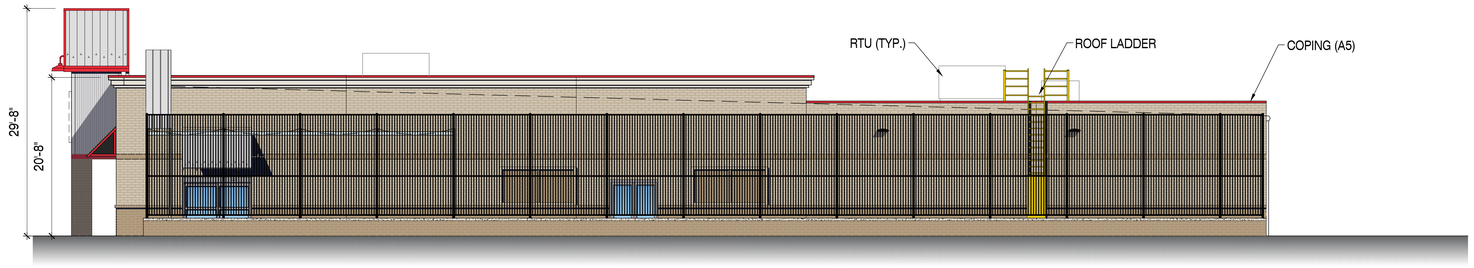

5 A0.0 **RIGHT SIDE @ OUTDOOR DISPLAY AREA ELEVATION (EAST)**
SCALE: 1/8" = 1'-0"

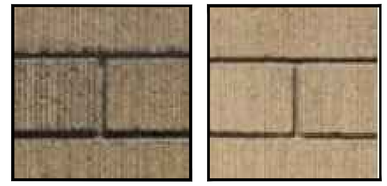

A1 - BRICK

A2 - BRICK

A4 - PAINT

A5 - PAINT

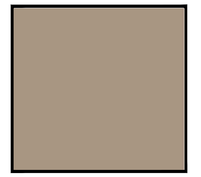

A3 - PAINT

C1 - CORR. MTL.

S1 - STOREFRONT

MATERIAL SCHEDULE

MATERIAL:	COLOR:	LOCATION:
A1	FACE BRICK - DARK TAN	FRONT, LEFT & RIGHT SIDE EXTERIOR WALLS - WATER TABLE, ACCENT STRIPE, & BRICK INFILL PANELS
A2	FACE BRICK - TAN	FRONT, LEFT, & RIGHT SIDE EXTERIOR WALLS - FIELD BRICK COLOR & BRICK INFILL PANEL BORDERS
A3	SW - SANDERLING	ACCENT COLOR PAINT ON SMOOTH FACE CMU BLOCK - REAR ELEVATION
A4	SW - URBAN PUTTY	PRIMARY COLOR PAINT ON SMOOTH FACE CMU BLOCK - REAR ELEVATION
A5	SW - SAFETY RED	COPING, ENTRY TOWER TRIM, AWNING FRAME
A6	SW - PURE WHITE	ROLL-UP DOORS
A7	PRE-FINISHED BLACK / ALUMINUM	OUTDOOR FENCING AND GATES
A8	EIFS: MATCH (A4) SW - URBAN PUTTY	EIFS CORNICE - SANDPEBBLE FINE FINISH
C1	GALVANIZED - SILVER/GREY MATT FINISH	CORRUGATED PANELS
S1	CLEAR ANODIZED	STOREFRONT

LITTLE
DIVERSIFIED ARCHITECTURAL CONSULTING
615 S. COLLEGE ST., SUITE 1600, CHARLOTTE, NC 28202
T: 704.525.6350 F: 704.561.8700
www.littleonline.com

This drawing and the design shown are the property of Little Diversified Architectural Consulting. The reproduction, copying or other use of this drawing without their written consent is prohibited and any infringement will be subject to legal action.
© Little 2023

TRACTOR SUPPLY CO.
5401 VIRGINIA WAY
BRENTWOOD, TN. 37027

PROJECT NAME
TRACTOR SUPPLY CO.
Senoia Village
Senoia, GA

FOR REVIEW
01/17/24

NO.	REASON	DATE

PRINCIPAL IN CHARGE
MM
PROJECT MANAGER
JvB
DESIGN TEAM

TRACTOR SUPPLY CO.
SENOIA VILLAGE
SENOIA, GA
.
.

121-20753-00

EXTERIOR ELEVATIONS

A0.0